AREA LIMIT N 0+42.000m

MATCHLINE N 0+42.000m FOR CONT. SEE DWG. D-PIP-93090-755

MATCHLINE E 0+66.000m FOR CONT. SEE DWG. 9059-D-747

AREA LIMIT E 0+90.000m

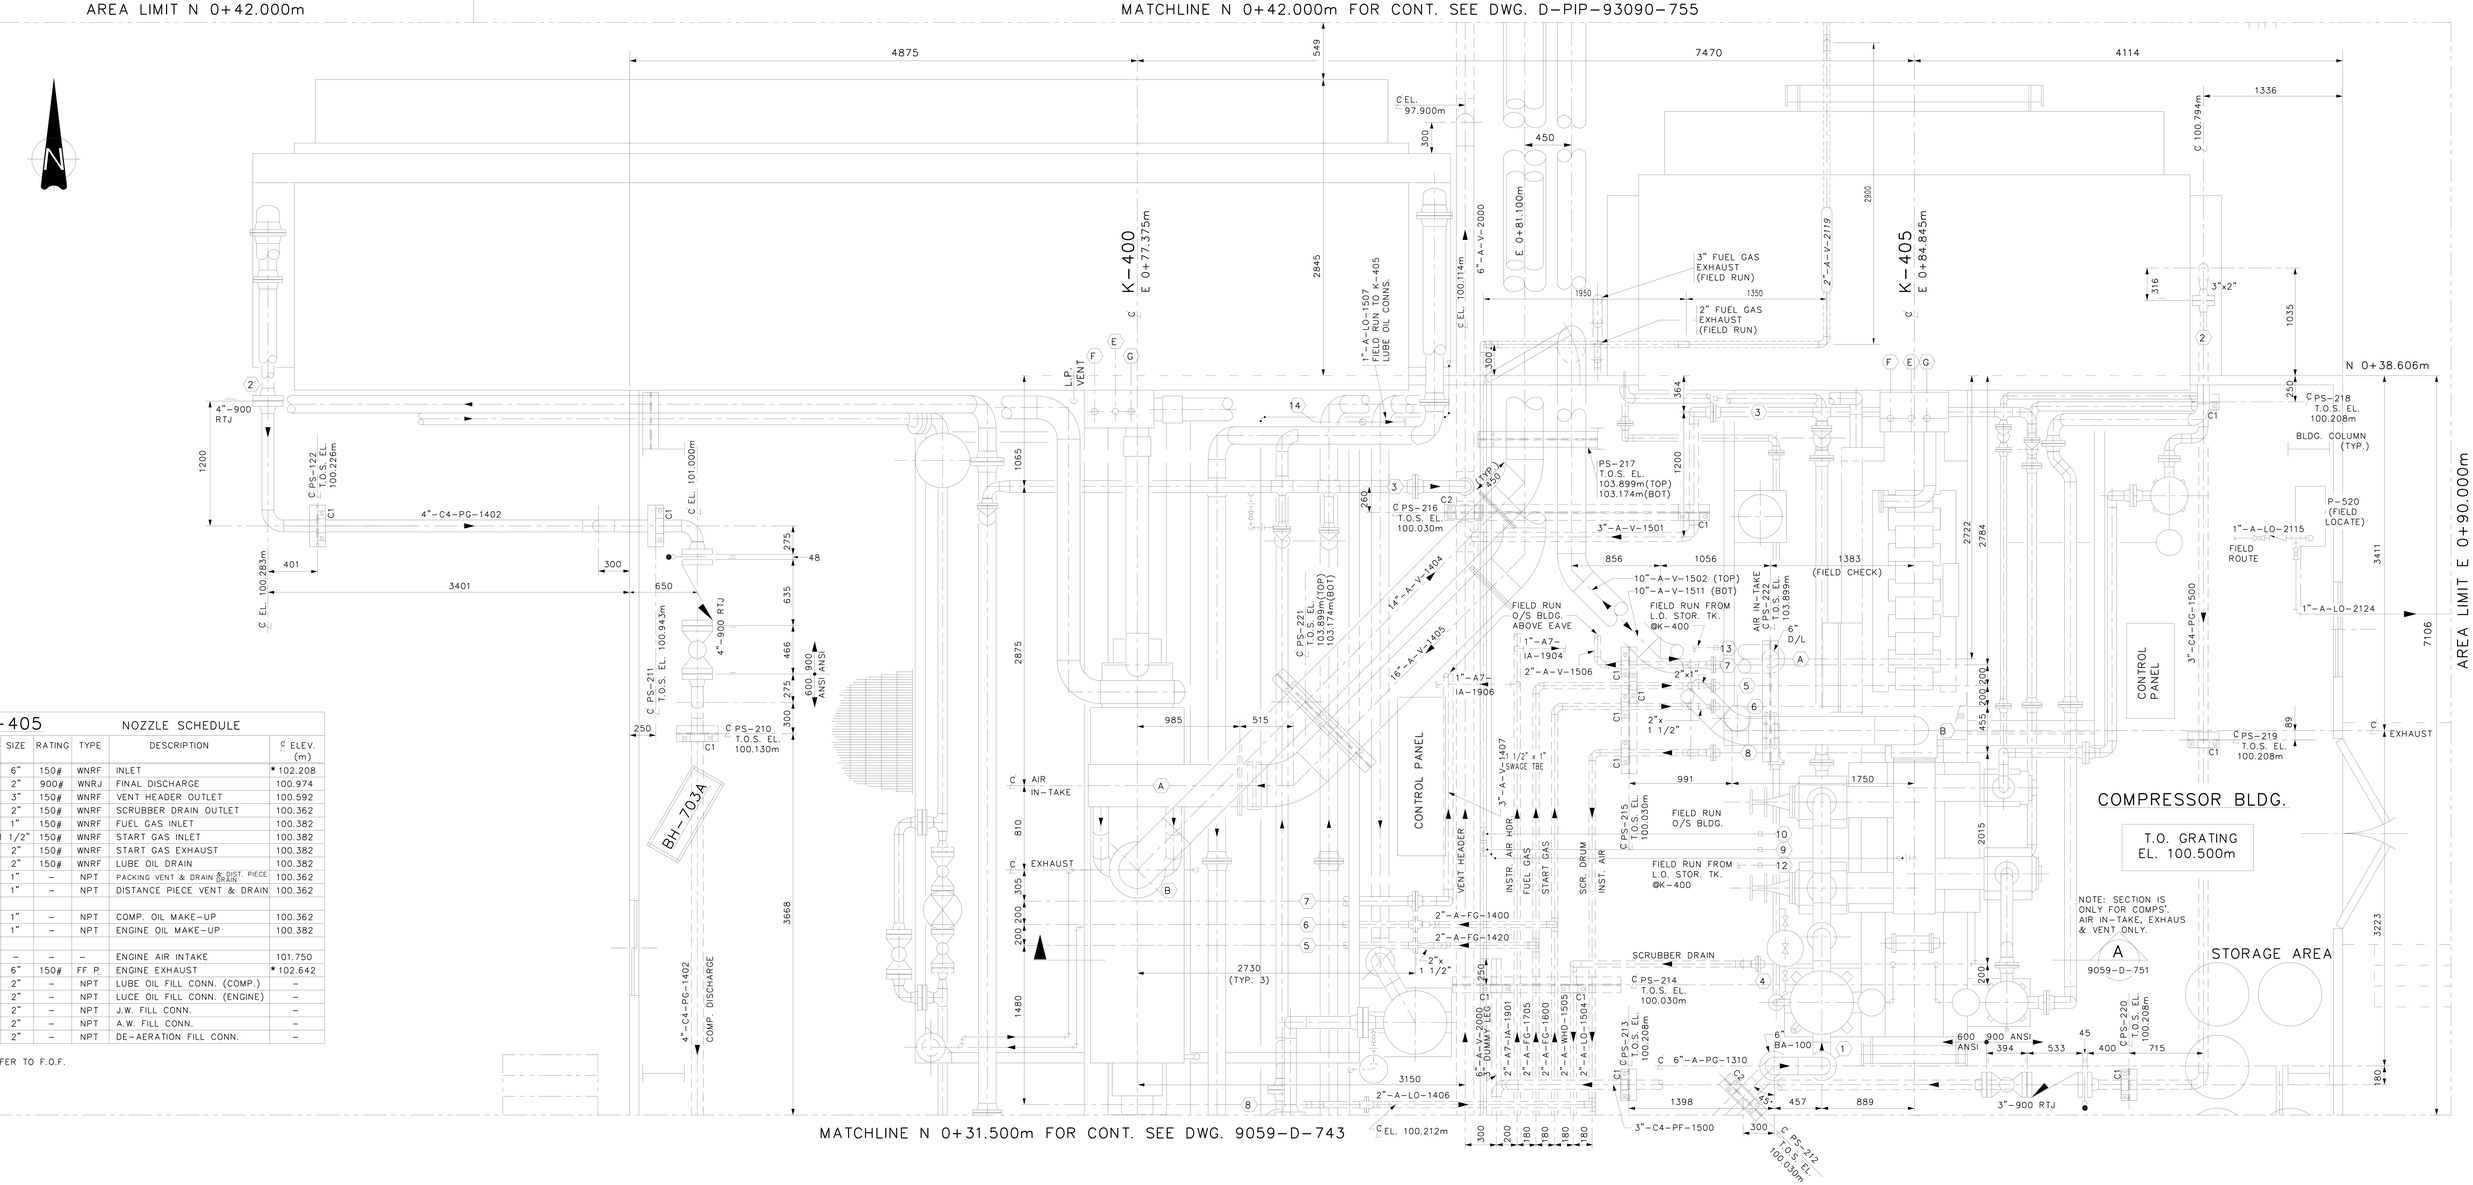

MATCHLINE N 0+31.500m FOR CONT. SEE DWG. 9059-D-743

K-405 NOZZLE SCHEDULE

TAG NO.	SIZE	RATING	TYPE	DESCRIPTION	C ELEV. (m)
1	6"	150#	WNRF	INLET	* 102.208
2	2"	900#	WNRJ	FINAL DISCHARGE	100.974
3	3"	150#	WNRF	VENT HEADER OUTLET	100.592
4	2"	150#	WNRF	SCRUBBER DRAIN OUTLET	100.362
5	1"	150#	WNRF	FUEL GAS INLET	100.382
6	1 1/2"	150#	WNRF	START GAS INLET	100.382
7	2"	150#	WNRF	START GAS EXHAUST	100.382
8	2"	150#	WNRF	LUBE OIL DRAIN	100.382
9	1"	–	NPT	PACKING VENT & DRAIN & DIST. PIECE DRAIN	100.362
10	1"	–	NPT	DISTANCE PIECE VENT & DRAIN	100.362
11					
12	1"	–	NPT	COMP. OIL MAKE-UP	100.362
13	1"	–	NPT	ENGINE OIL MAKE-UP	100.382
A	–	–	–	ENGINE AIR INTAKE	101.750
B	6"	150#	FF P.	ENGINE EXHAUST	* 102.642
C	2"	–	NPT	LUBE OIL FILL CONN. (COMP.)	–
D	2"	–	NPT	LUCE OIL FILL CONN. (ENGINE)	–
E	2"	–	NPT	J.W. FILL CONN.	–
F	2"	–	NPT	A.W. FILL CONN.	–
G	2"	–	NPT	DE-AERATION FILL CONN.	–

* REFER TO F.O.F.

NOTES

GAS LIQUIDS ENGINEERING LTD.

- GAS PURIFICATION
- REFRIGERATION
- CRYOGENICS
- DISTILLATION
- FACILITIES ENGINEERING

NUMBER	REFERENCE DRAWING	REV. NO.	REVISION	BY	DATE	CKD.
		A	ISSUED FOR APPROVAL	HMF	93-08-19	
		B	ISSUED FOR TENDER	DMM	93-08-30	
		C	SCOPE MODIFICATIONS	KOC	93-09-08	
		B	ISSUED FOR CONSTRUCTION	DB	94-08-19	

SCALE : 1:30

DRAWN BY HMF DATE 93-08-19

CHECKED BY DATE

DESIGNED BY DATE

APPROVED BY DATE

CLIENT ANDERSON OIL & GAS INC.

PROJECT KIRBY LAKE GAS PROJECT

TITLE COMPRESSOR STATION – LSD 11-04-75-05 W4M
PIPING PLAN
COMPRESSOR BUILDING & AREA

PROJECT NO.	CAD. NO.	DWG. NO.	REVISION
9059	9059D744	9059-D-744	0
AFE NO. NONE	PRINT ISSUED	SHEET 1 OF 1	